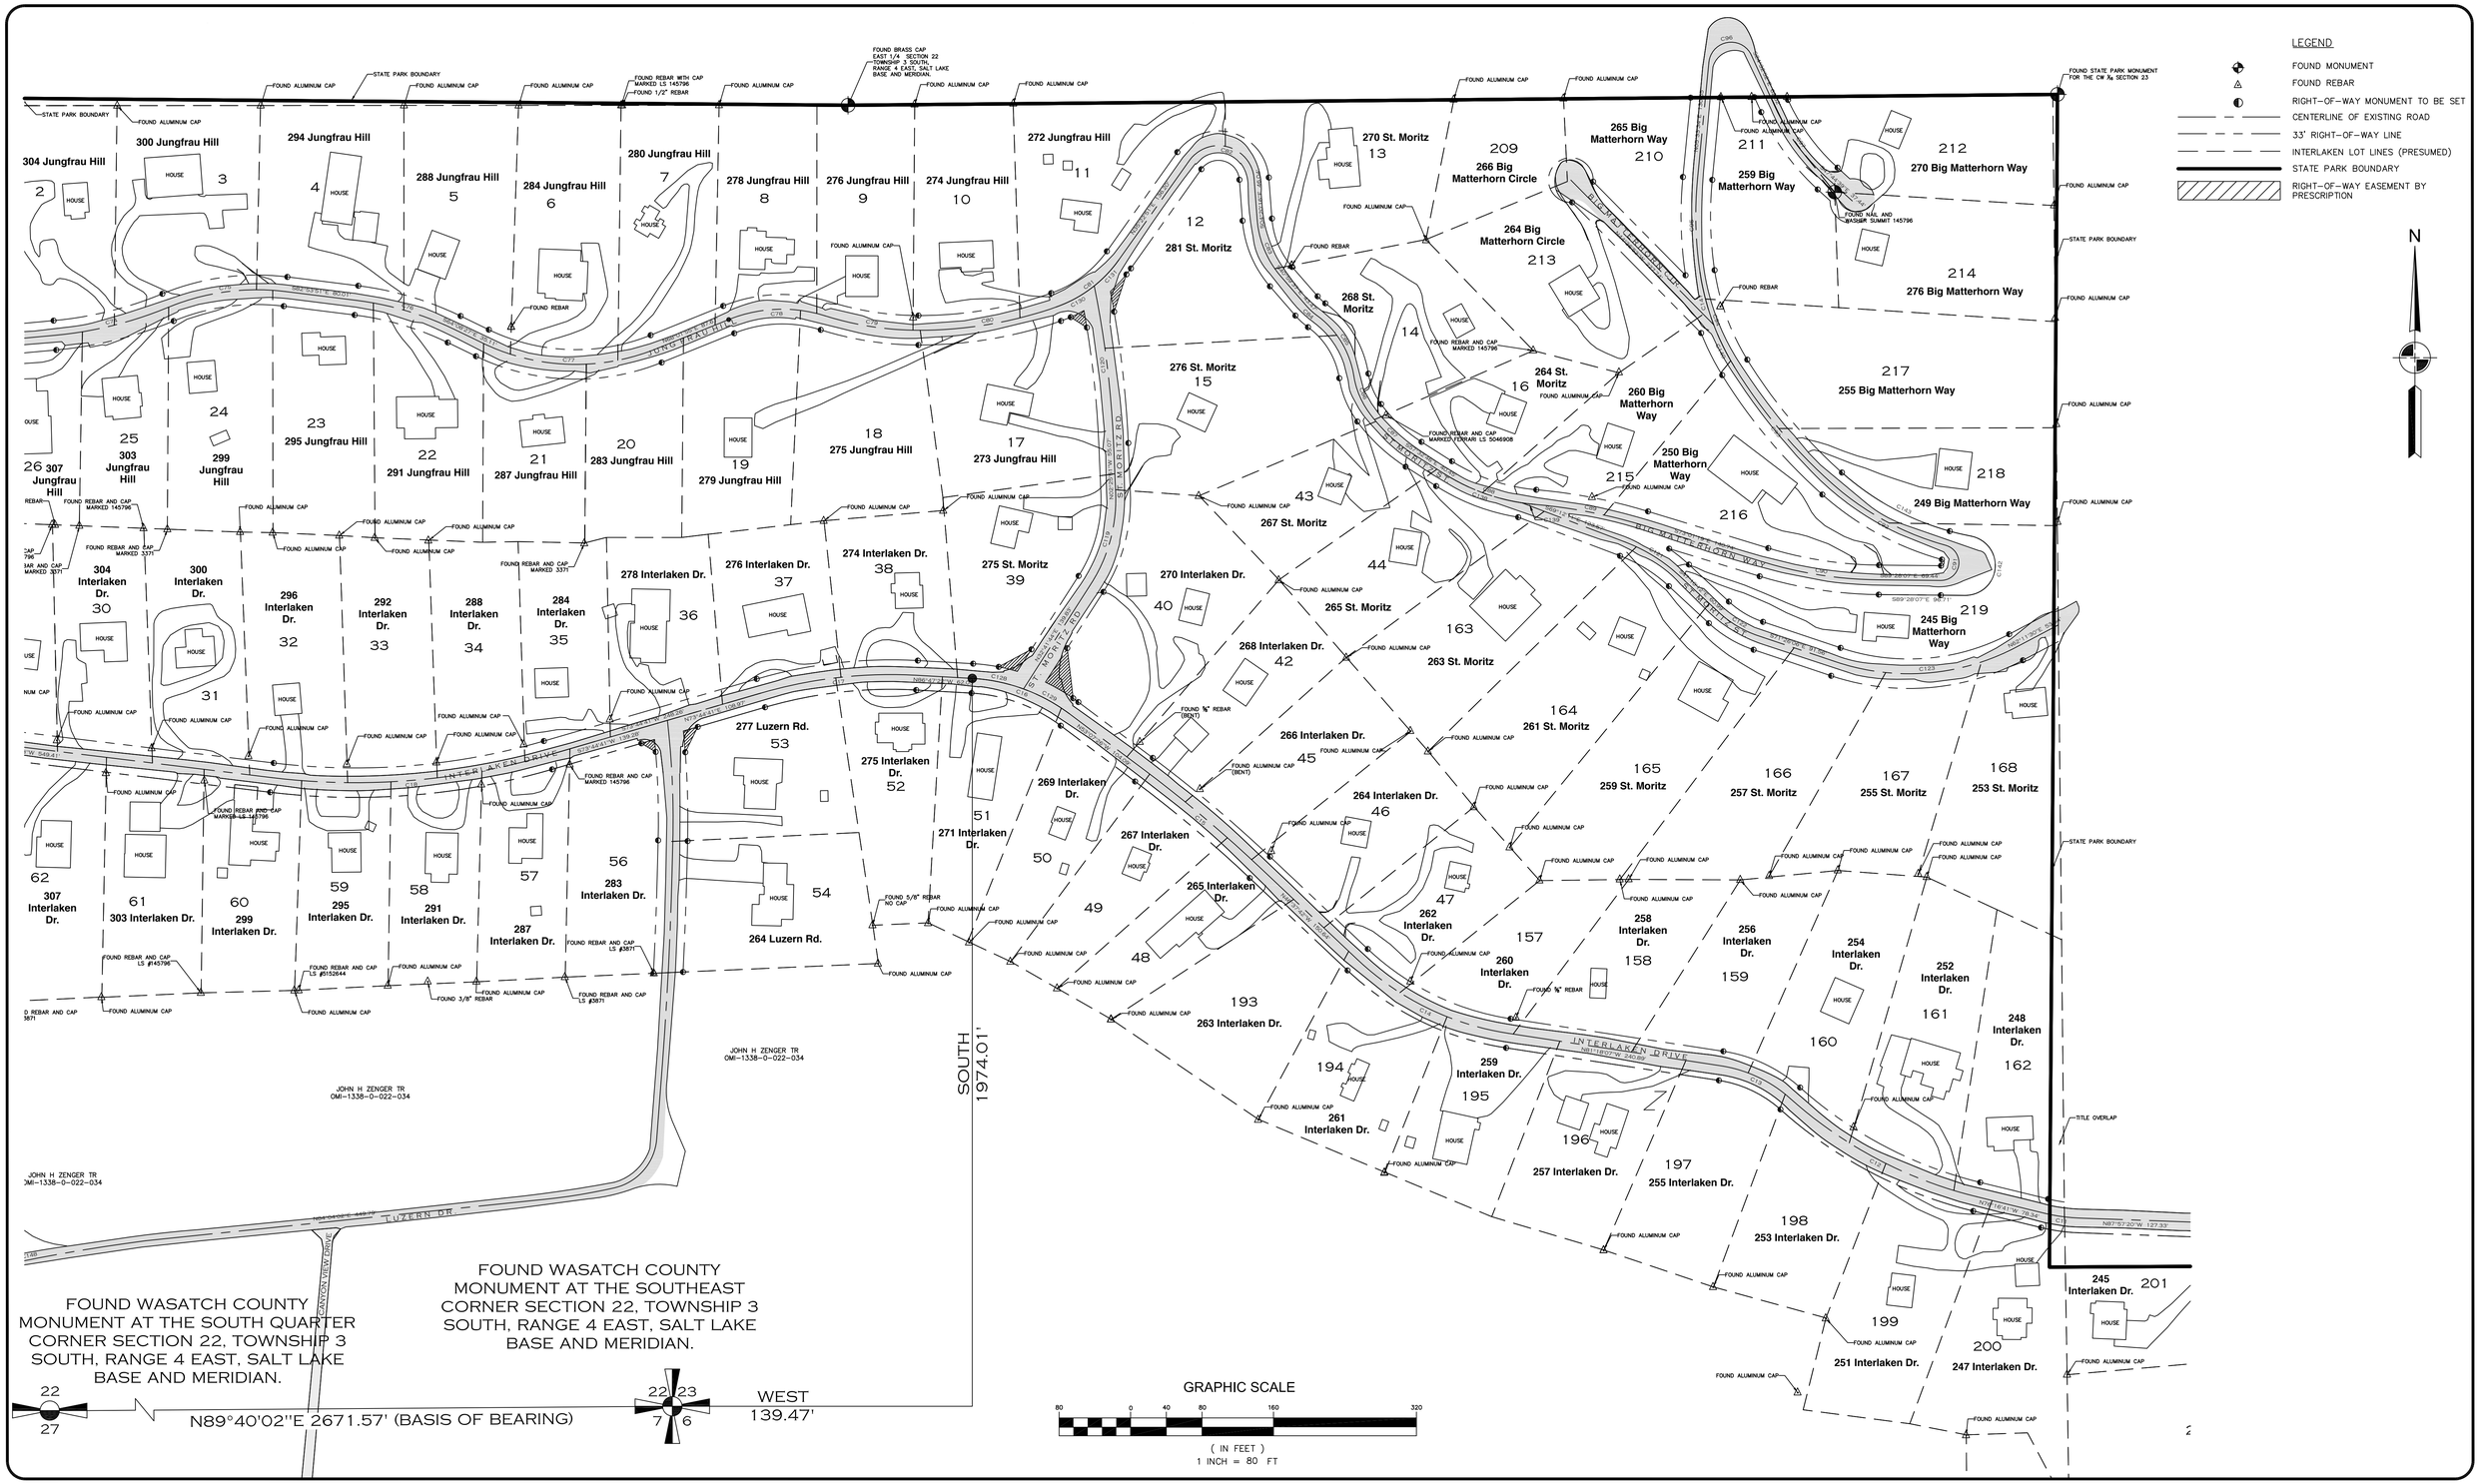

PROJECT L12-115	PREPARED FOR INTERLAKEN MUTUAL WATER CO.	# PRESENTATION MAP 02	LOCATED IN THE SOUTHEAST 1/4 OF SECTION 22, THE SOUTHWEST 1/4 OF SECTION 23, AND THE NORTHWEST 1/4 OF SECTION 26, TOWNSHIP 3 SOUTH, RANGE 4 EAST, SLB&M
SHEET 2 OF 4	PROJECT RIGHT OF WAY SURVEY		WASATCH COUNTY, UTAH

DRAWN BY: CAA
REVIEWED BY: MPJ
SCALE: 1"=80' | ISSUE DATE: 04/01/13

Summit Engineering Group Inc.
Structural • Civil • Surveying
55 WEST CENTER • P.O. BOX 176
HEBER CITY, UTAH 84032
P: 435-654-9229 • F: 435-654-9231

COPYRIGHT © 2012
SUMMIT ENGINEERING GROUP, INC.

DRAWING ALTERATION
IT IS A VIOLATION OF LAW FOR ANY PERSON, UNLESS ACTING UNDER THE DIRECTION OF THE PROFESSIONAL AND LICENSED ENGINEER, TO ALTER THIS DOCUMENT IN ANY WAY. ANY LICENSE WHO ALTERS THIS DOCUMENT IS REQUIRED BY LAW TO AFFIX THEIR SEAL AND THE NOTATION "ALTERED BY" FOLLOWED BY THEIR SIGNATURE AND SPECIFIC DESCRIPTION OF THE ALTERATIONS.